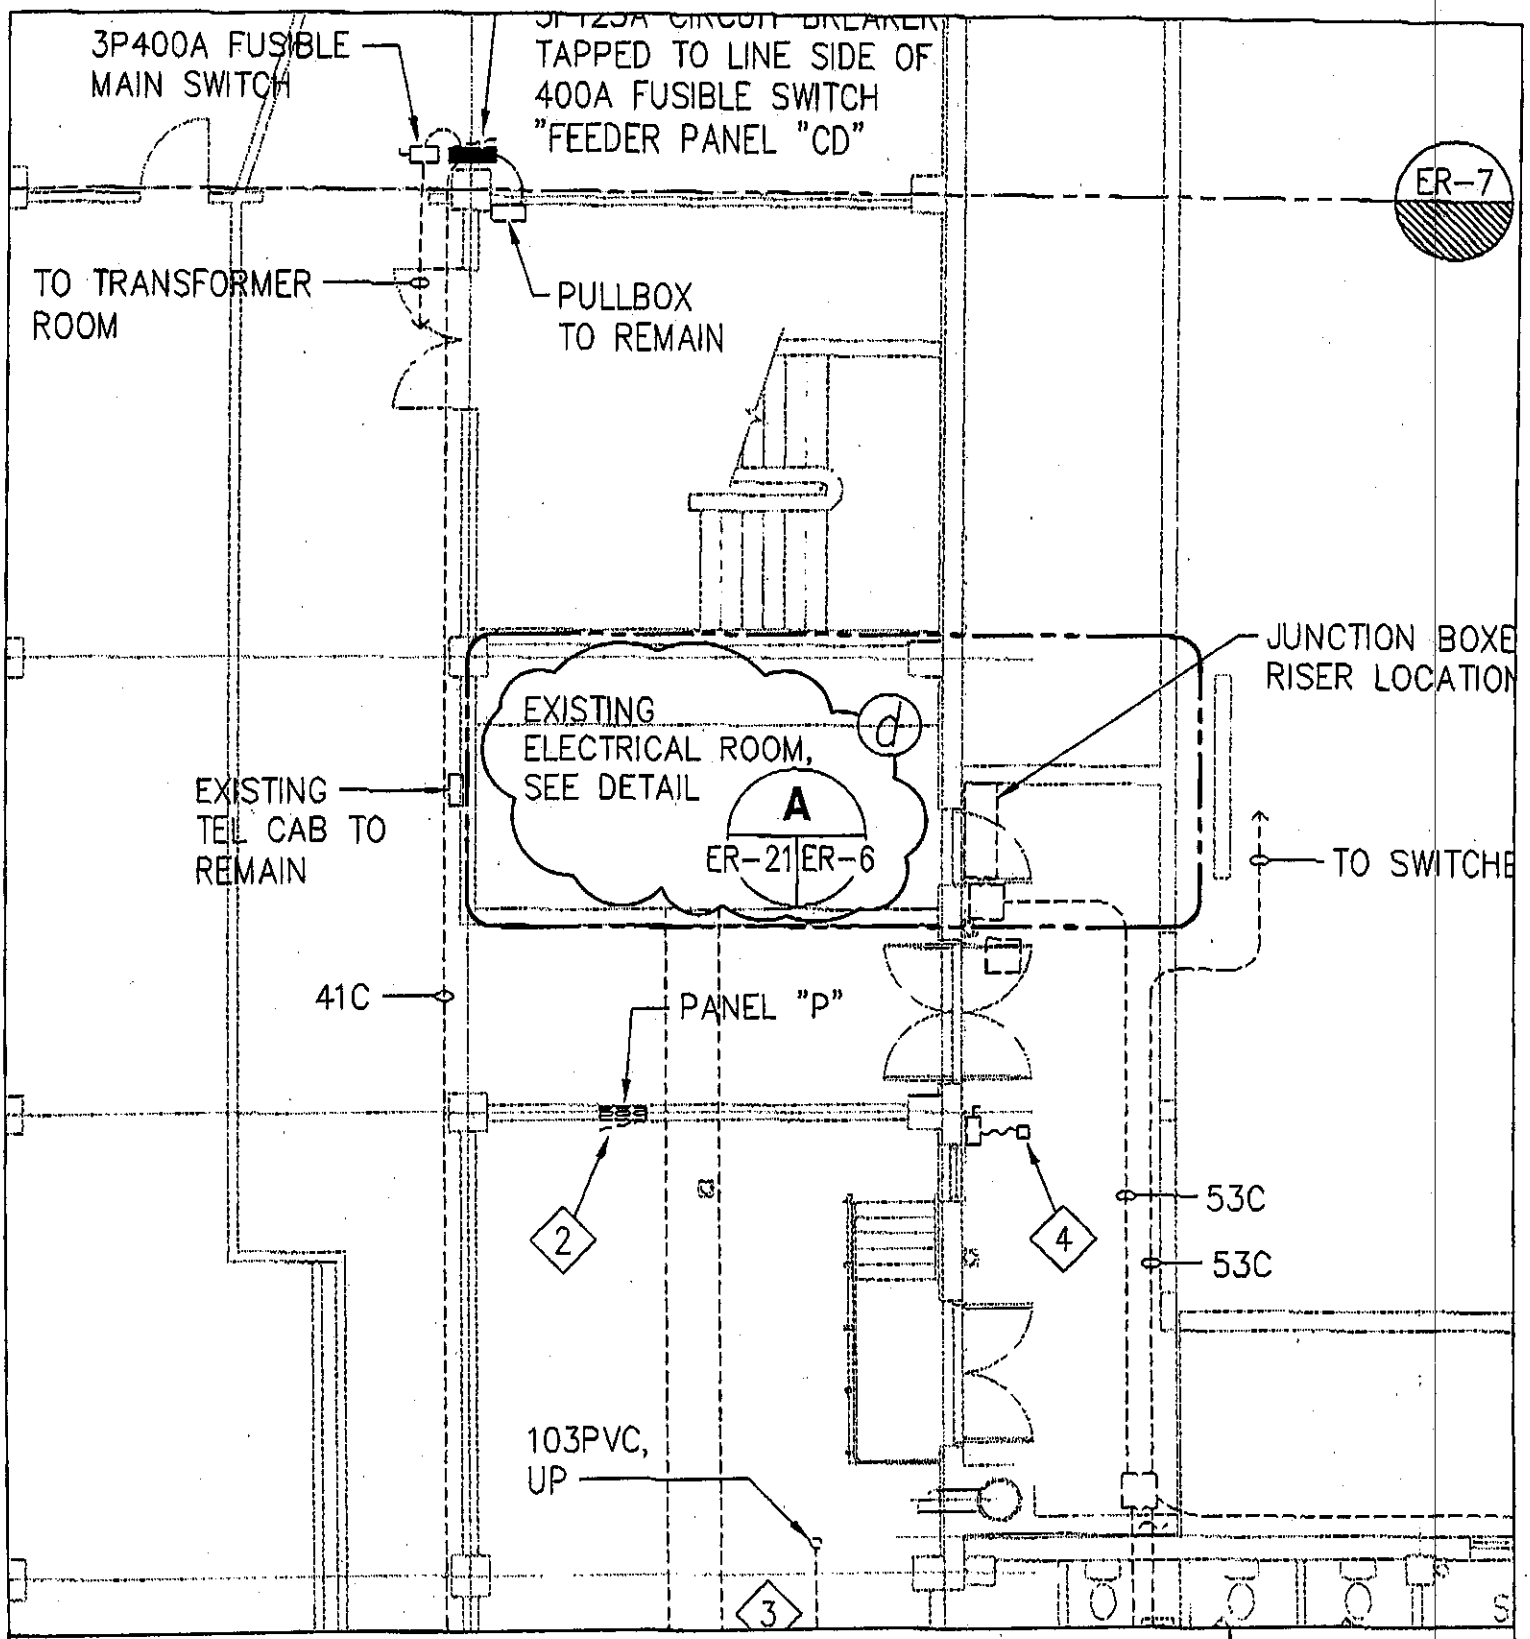

FY02 MCA PN55038 WBR AVIATION COMPLEX PH6A4
WHEELER ARMY AIRFIELD, OAHU, HAWAII
RENOVATE BUILDING 118 AND BUILDING 102

DRAWING NO:	SHEET NO:	RING NO:	SKETCH NO:
141-85-03	ER-6	294	1

US Army Corps of Engineers

9/10/02-7:00 Y:\087\a87-59\87-59EP14.dwg

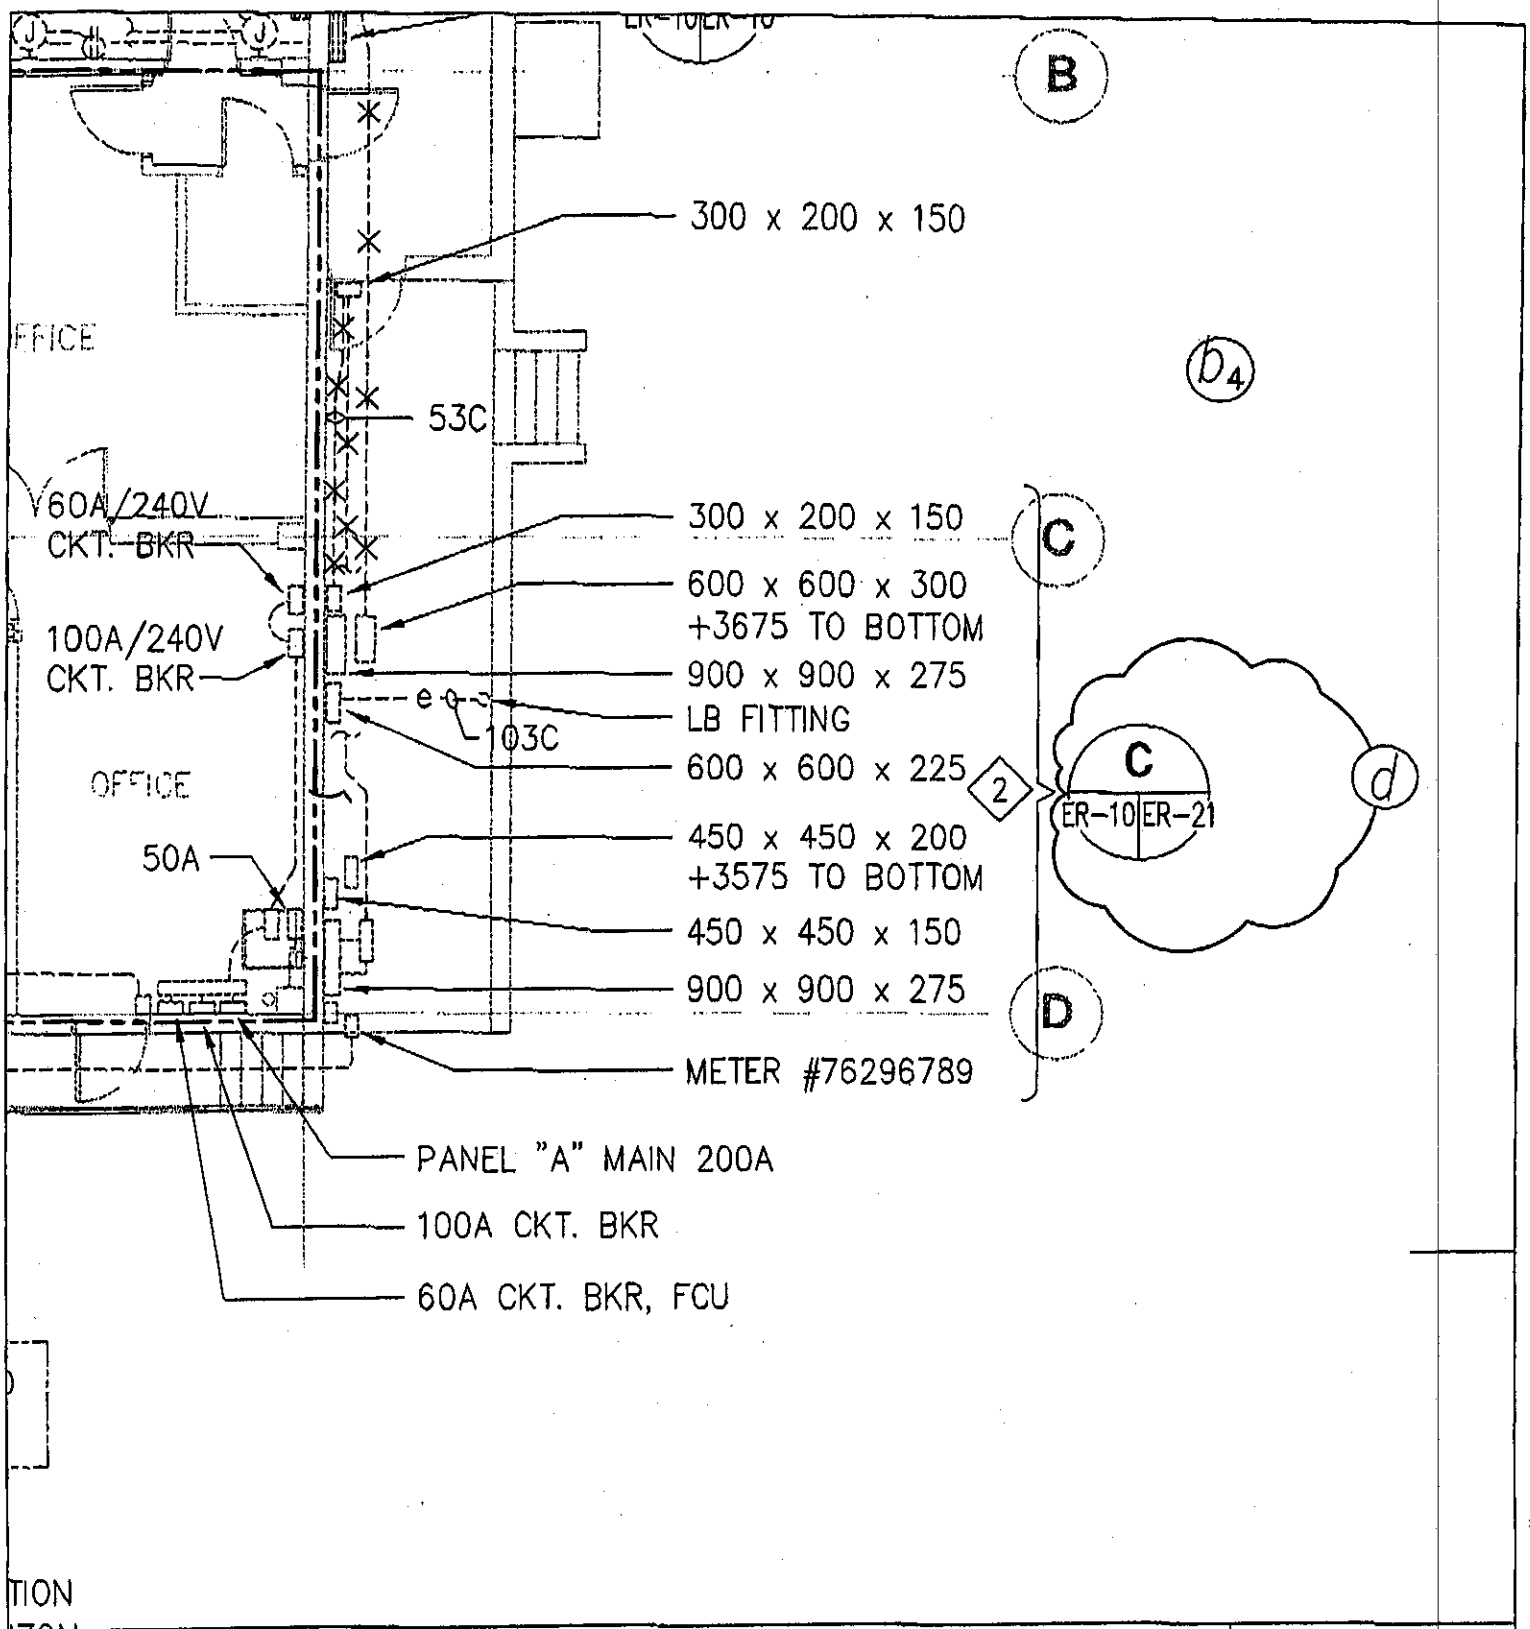

FY02 MCA PN55038 WBR AVIATION COMPLEX PH6A4
WHEELER ARMY AIRFIELD, OAHU, HAWAII
RENOVATE BUILDING 118 AND BUILDING 102

DRAWING NO:	SHEET NO:	RING NO:	SKETCH NO:
141-85-03	ER-10	298	2

US Army Corps of Engineers

9/10/02-7:00 Y:\087\e87-59\87-59EP11.dwg

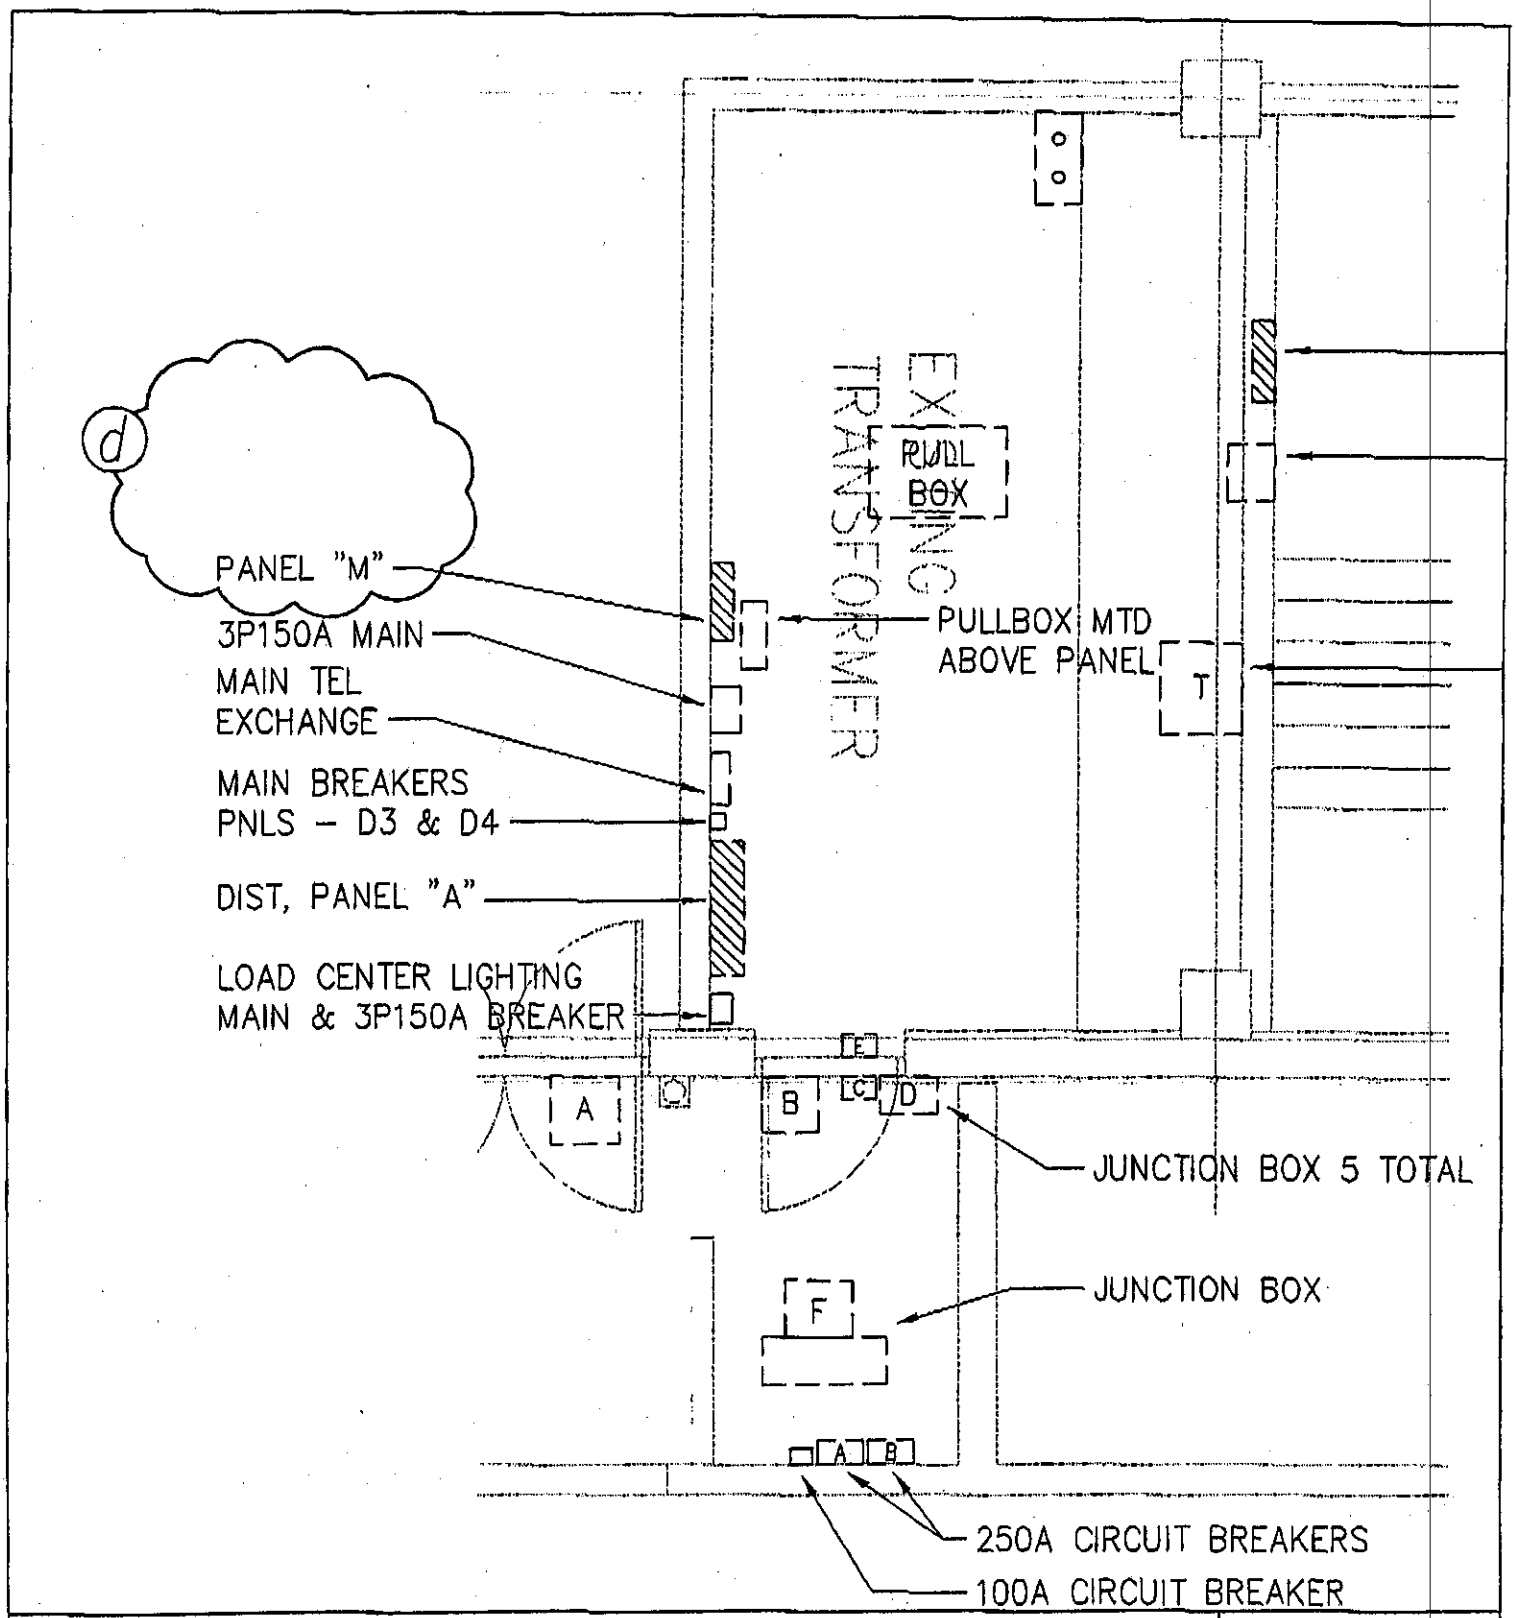

FY02 MCA PN55038 WBR AVIATION COMPLEX PH6A4
WHEELER ARMY AIRFIELD, OAHU, HAWAII
RENOVATE BUILDING 118 AND BUILDING 102

DRAWING NO:	SHEET NO:	RING NO:	SKETCH NO:
141-85-03	ER-21	309	3

US Army Corps of Engineers

9/10/02-7:01 Y:\087\e87-59\87-59EP17.dwg

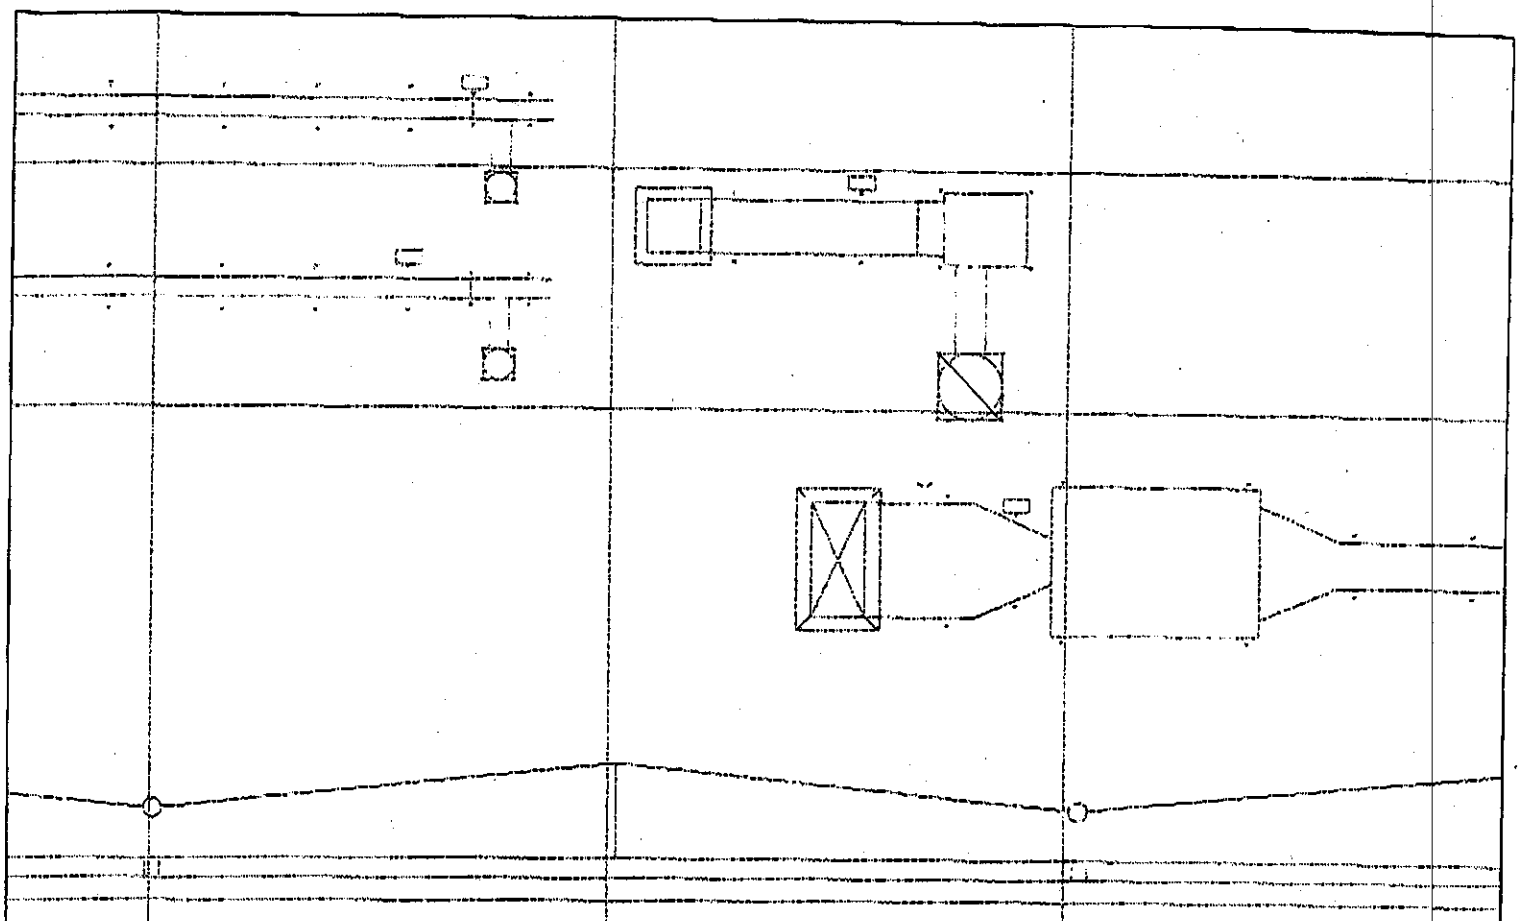

GENERAL NOTES:

1. DISCONNECT AND REMOVE ALL LUMINAIRES, DEVICES, AND BRANCH CIRCUIT WIRING NOT SHOWN, UNLESS OTHERWISE NOTED.

2. DATA CABLES DROPPED FROM CEILING, DISCONNECT AND REMOVE.

3. CATV CABLES DROPPED FROM CEILING, DISCONNECT AND REMOVE.

d 4. SEAL BACKBOX WITH CONCRETE.

6.1 7.1 8.1

FY02 MCA PN55038 WBR AVIATION COMPLEX PH6A4
WHEELER ARMY AIRFIELD, OAHU, HAWAII
RENOVATE BUILDING 118 AND BUILDING 102

DRAWING NO:	SHEET NO:	RING NO:	SKETCH NO:
141-85-03	ER-26	314	4

US Army Corps of Engineers

9/10/02-7:01 Y:\087\e87-59\87-59EL1.dwg

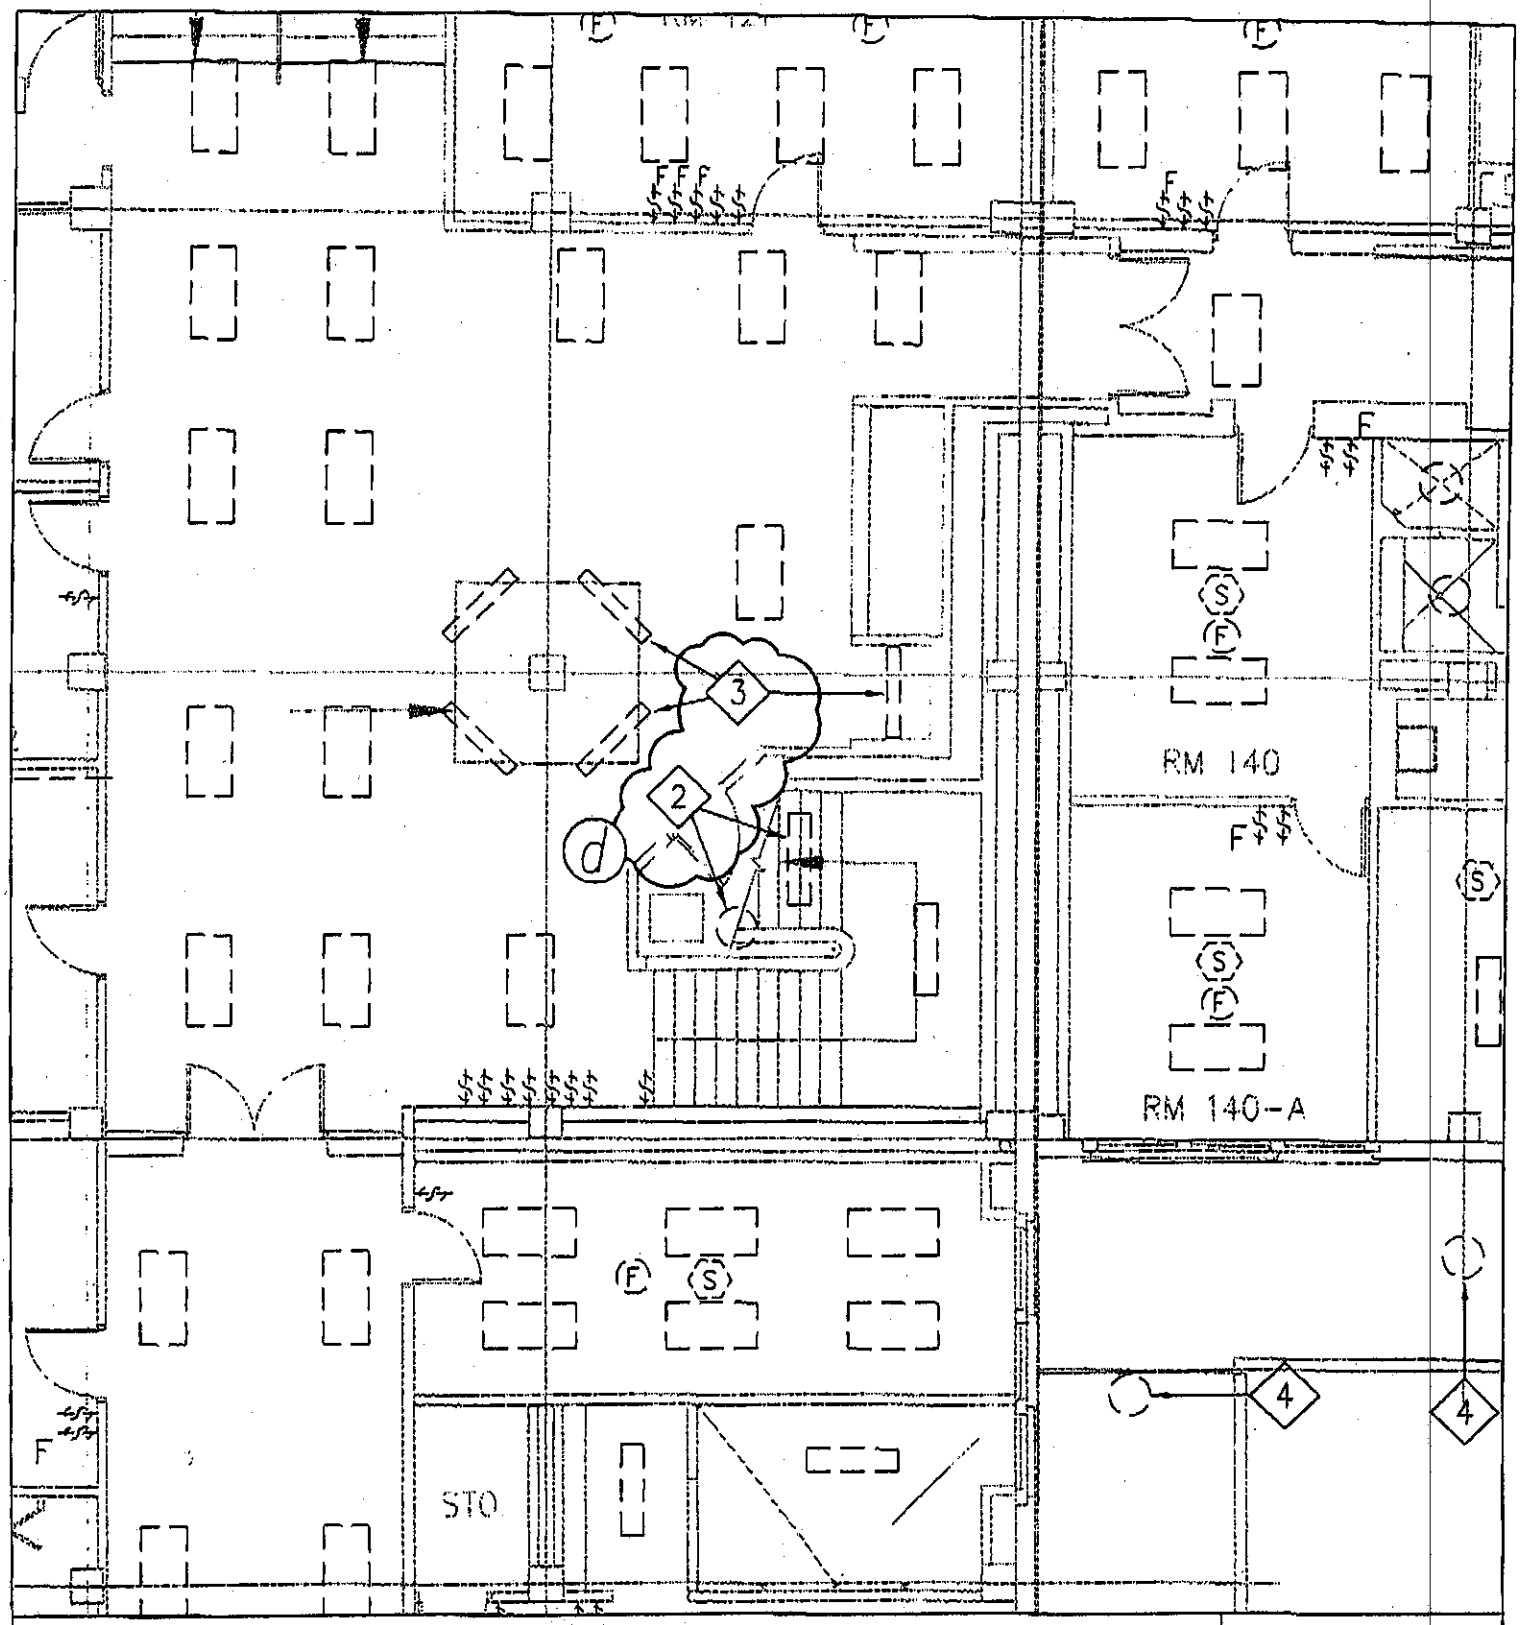

FY02 MCA PN55038 WBR AVIATION COMPLEX PH6A4
WHEELER ARMY AIRFIELD, OAHU, HAWAII
RENOVATE BUILDING 118 AND BUILDING 102

DRAWING NO:	SHEET NO:	RING NO:	SKETCH NO:
141-85-03	ER-27	315	5

US Army Corps of Engineers

9/10/02-7:02 Y:\087\e87-59\87-59EL2.dwg

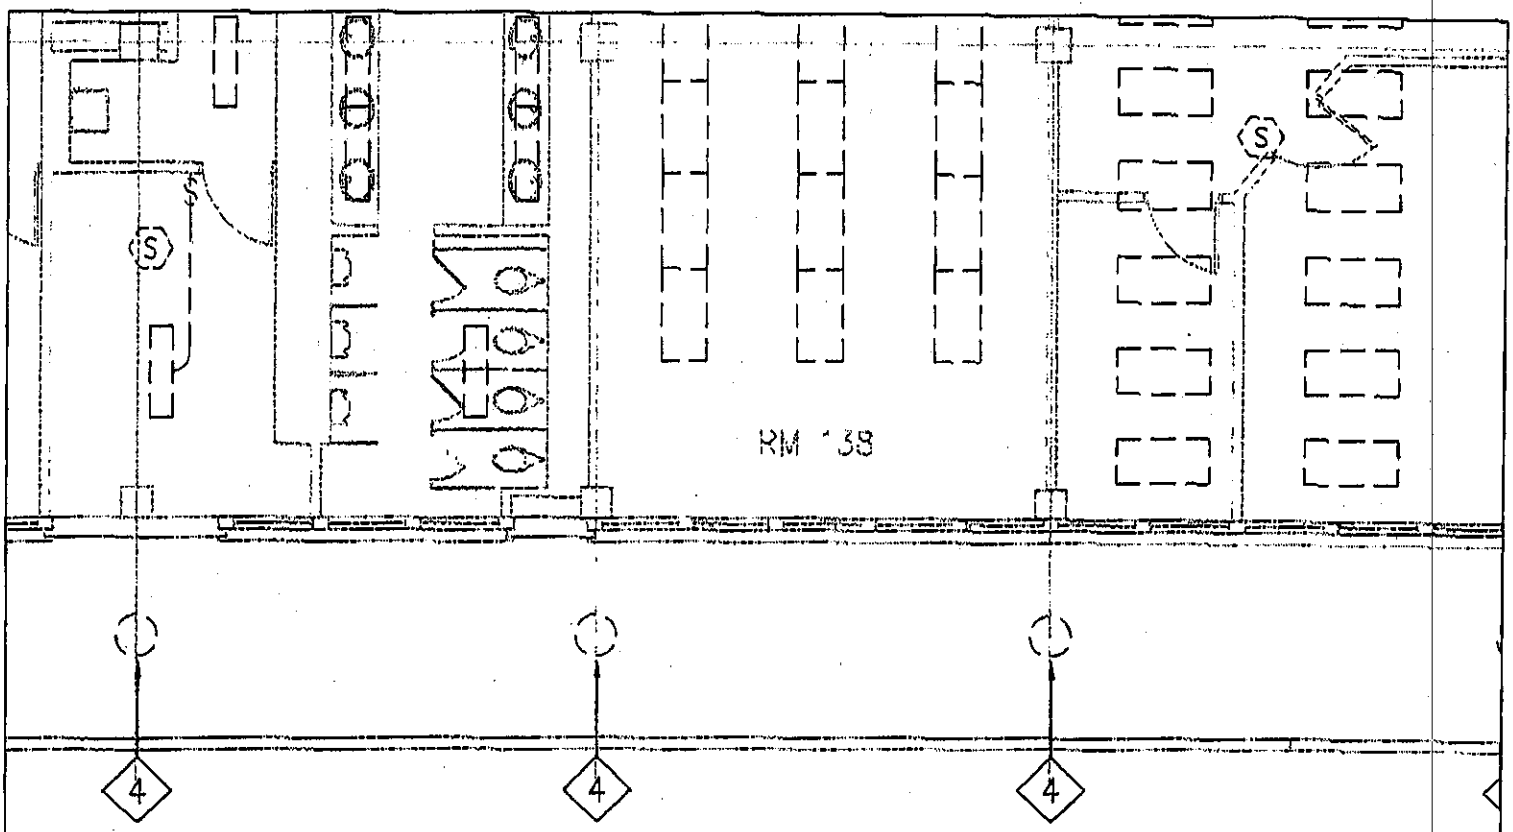

GENERAL NOTES:

1. DISCONNECT AND REMOVE ALL LUMINAIRES, DEVICES, AND BRANCH CIRCUIT WIRING NOT SHOWN, UNLESS OTHERWISE NOTED.

d

2 LUMINAIRES LOCATED BELOW STAIR LANDING.

3 LUMINAIRES LOCATED IN LUMINOUS CEILING.

4 SEAL BACKBOX WITH CONCRETE.

ER-26 MATCH LINE

FY02 MCA PN55038 WBR AVIATION COMPLEX PH6A4
WHEELER ARMY AIRFIELD, OAHU, HAWAII
RENOVATE BUILDING 118 AND BUILDING 102

DRAWING NO:	SHEET NO:	RING NO:	SKETCH NO:
141-85-03	ER-27	315	6

US Army Corps of Engineers

9/10/02-7:02 Y:\087\e87-59\87-59EL2.dwg

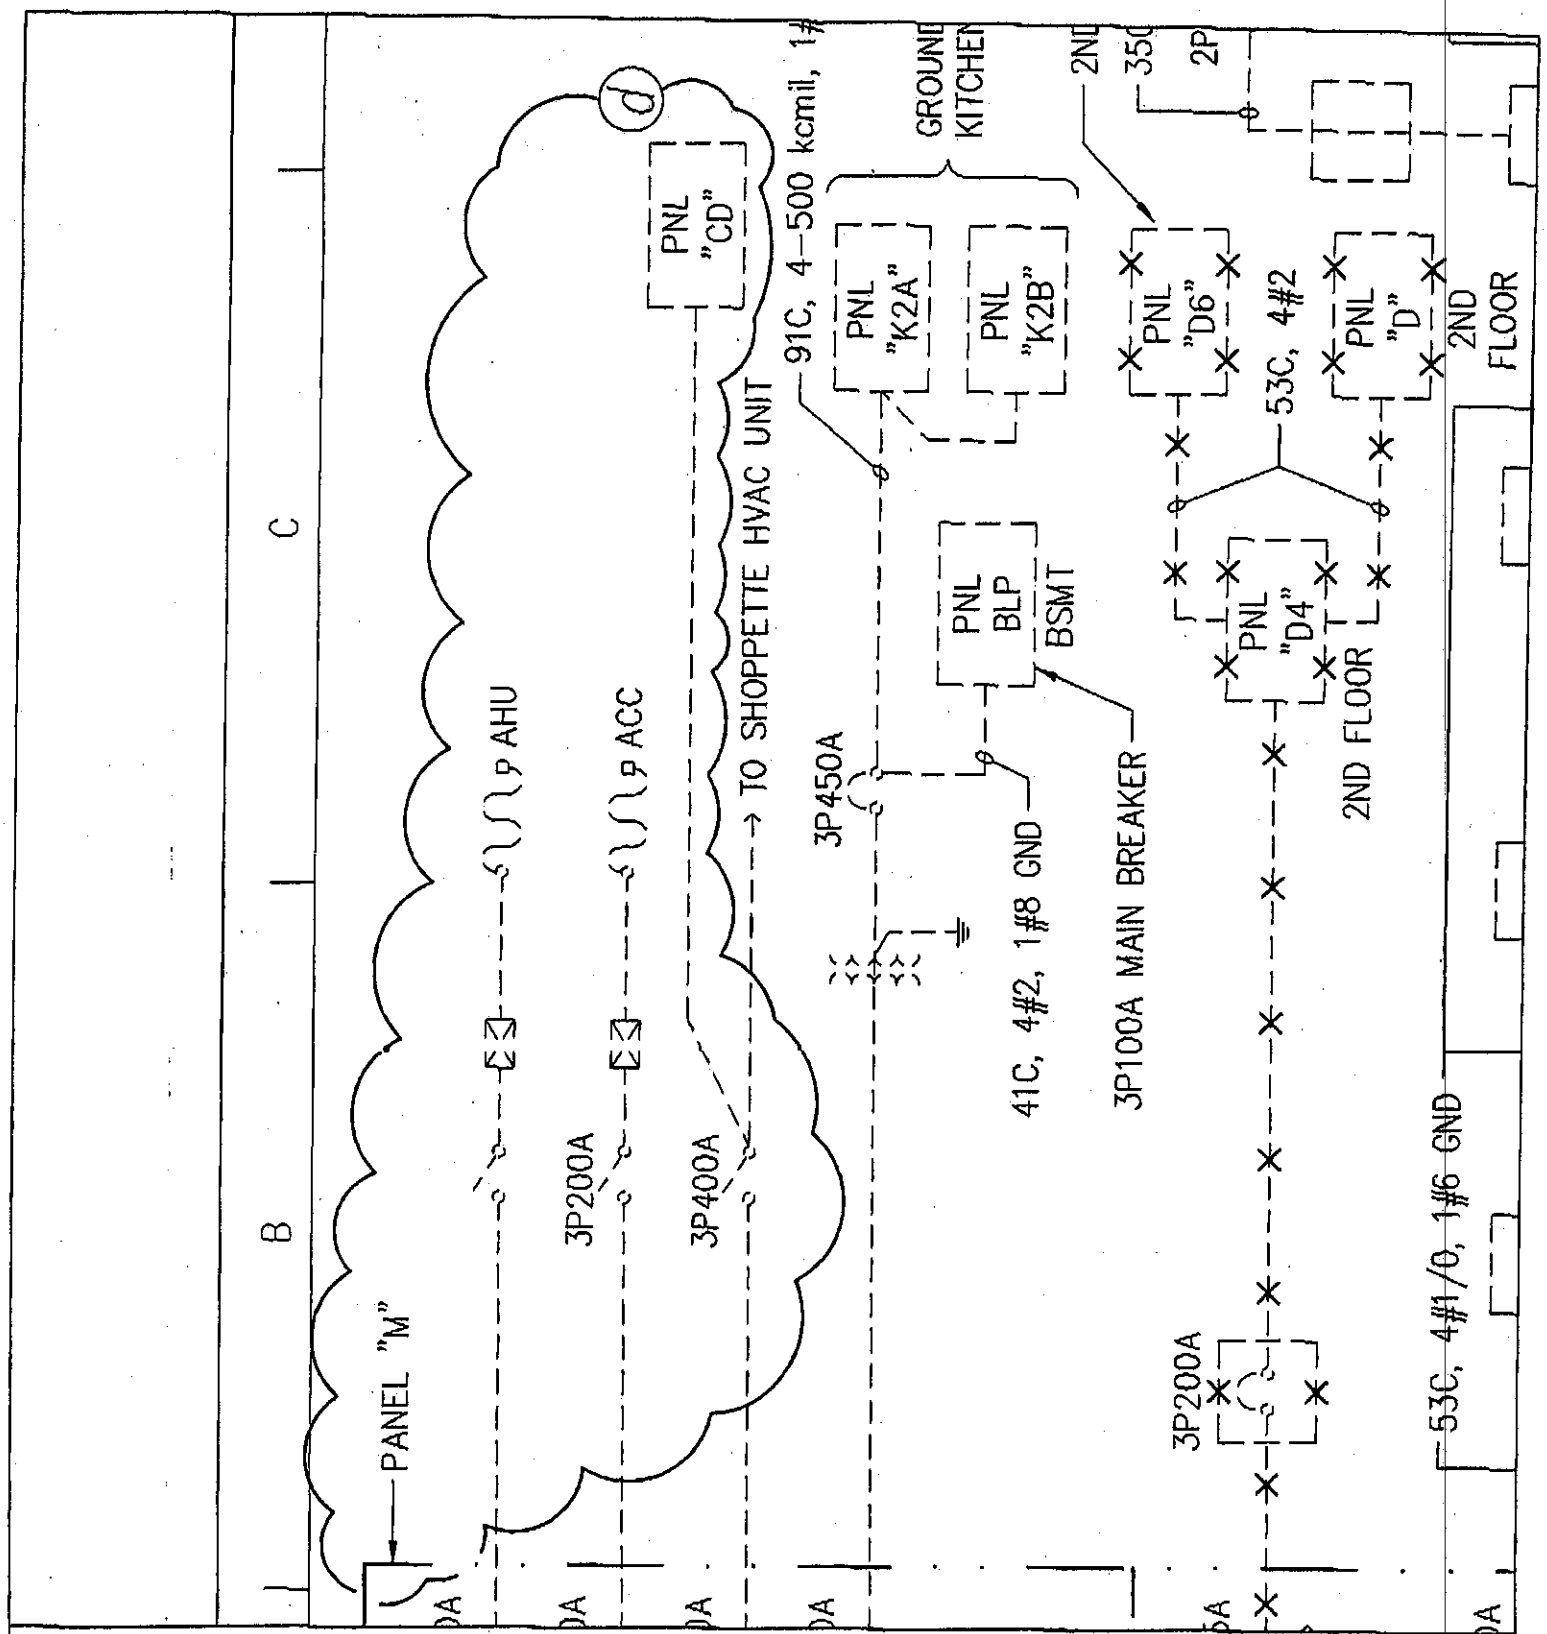

FY02 MCA PN55038 WBR AVIATION COMPLEX PH6A4
WHEELER ARMY AIRFIELD, OAHU, HAWAII
RENOVATE BUILDING 118 AND BUILDING 102

DRAWING NO:	SHEET NO:	RING NO:	SKETCH NO:
141-85-03	ER-74	362	7

US Army Corps of Engineers

9/10/02-7:02 Y:\087\e87-59\87-59D3.dwg

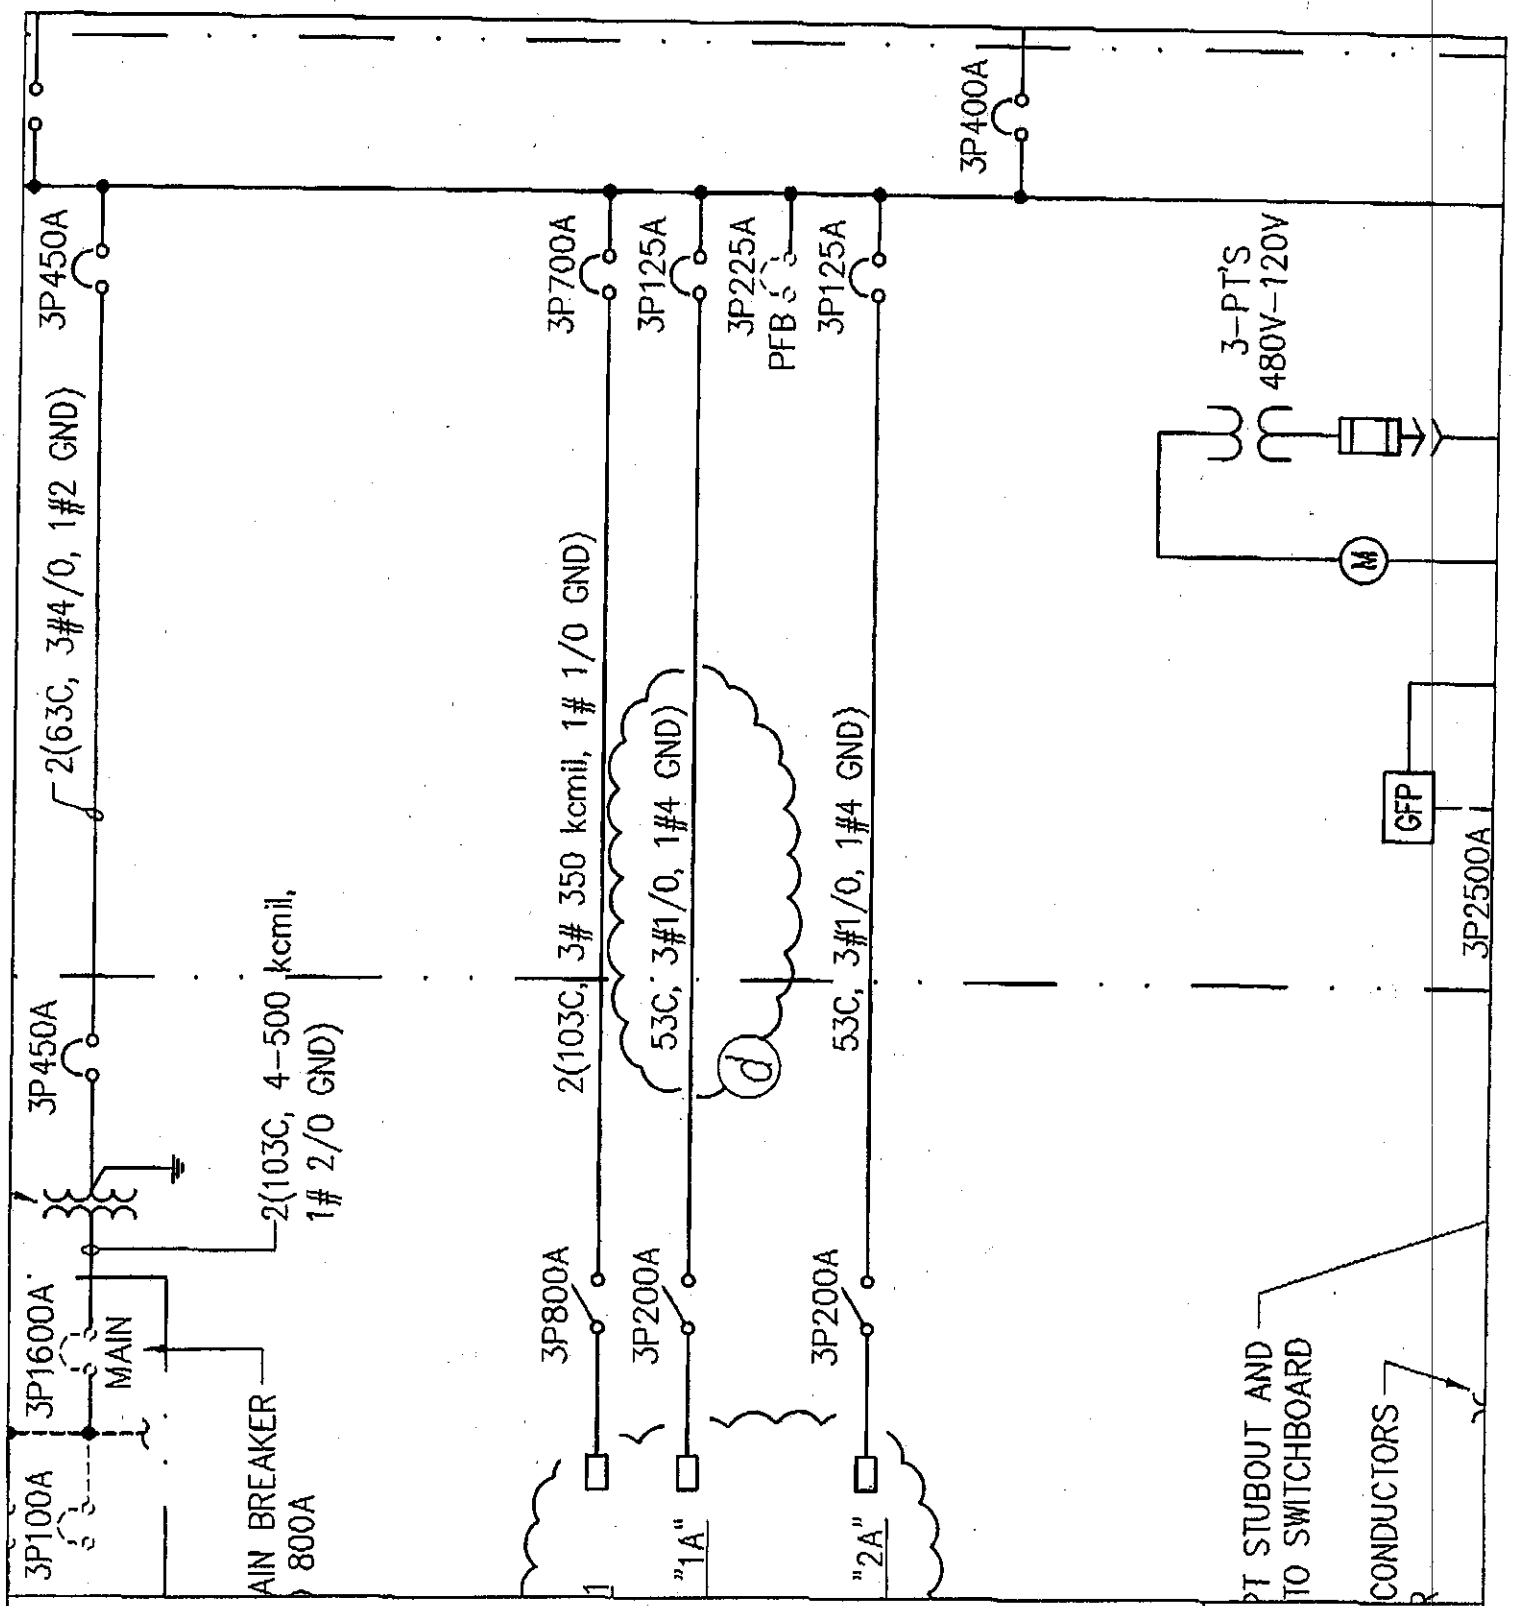

FY02 MCA PN55038 WBR AVIATION COMPLEX PH6A4
WHEELER ARMY AIRFIELD, OAHU, HAWAII
RENOVATE BUILDING 118 AND BUILDING 102

DRAWING NO:	SHEET NO:	RING NO:	SKETCH NO:
141-85-03	ER-75	363	8

US Army Corps of Engineers

9/10/02-7:03 Y:\087\e87-59\87-59D2.dwg

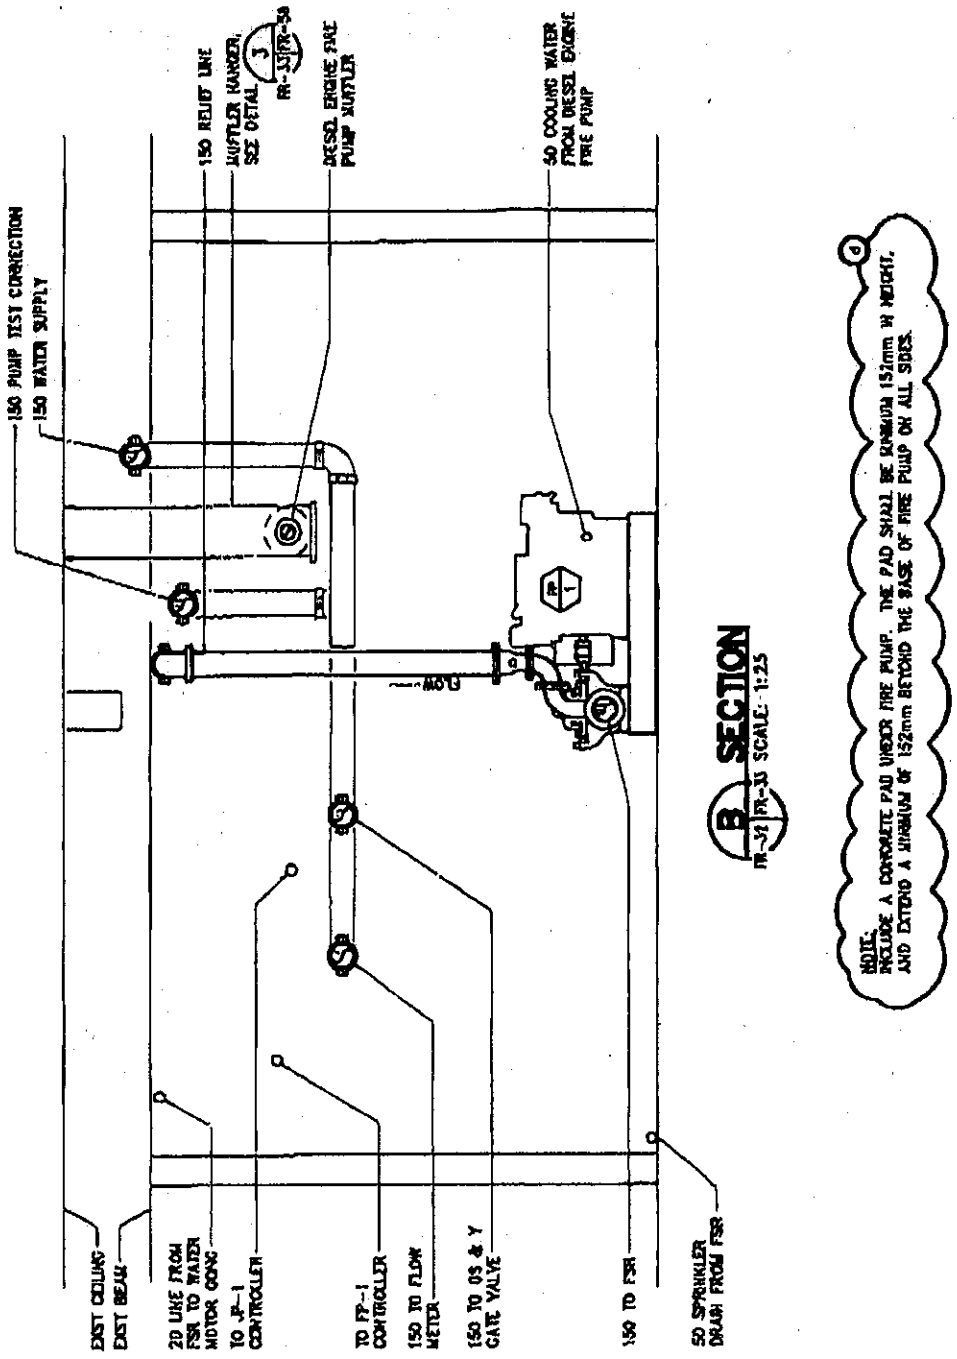

FY02 MCA PN55038
WBR AVIATION BRIGADE COMPLEX PH6A3
WHEELER ARMY AIRFIELD, OAHU, HAWAII

DRAWING NO.	SHEET NO.	RING NO.	SKETCH NO.
141 85 03	FR-33	260	9

US Army Corps of Engineers

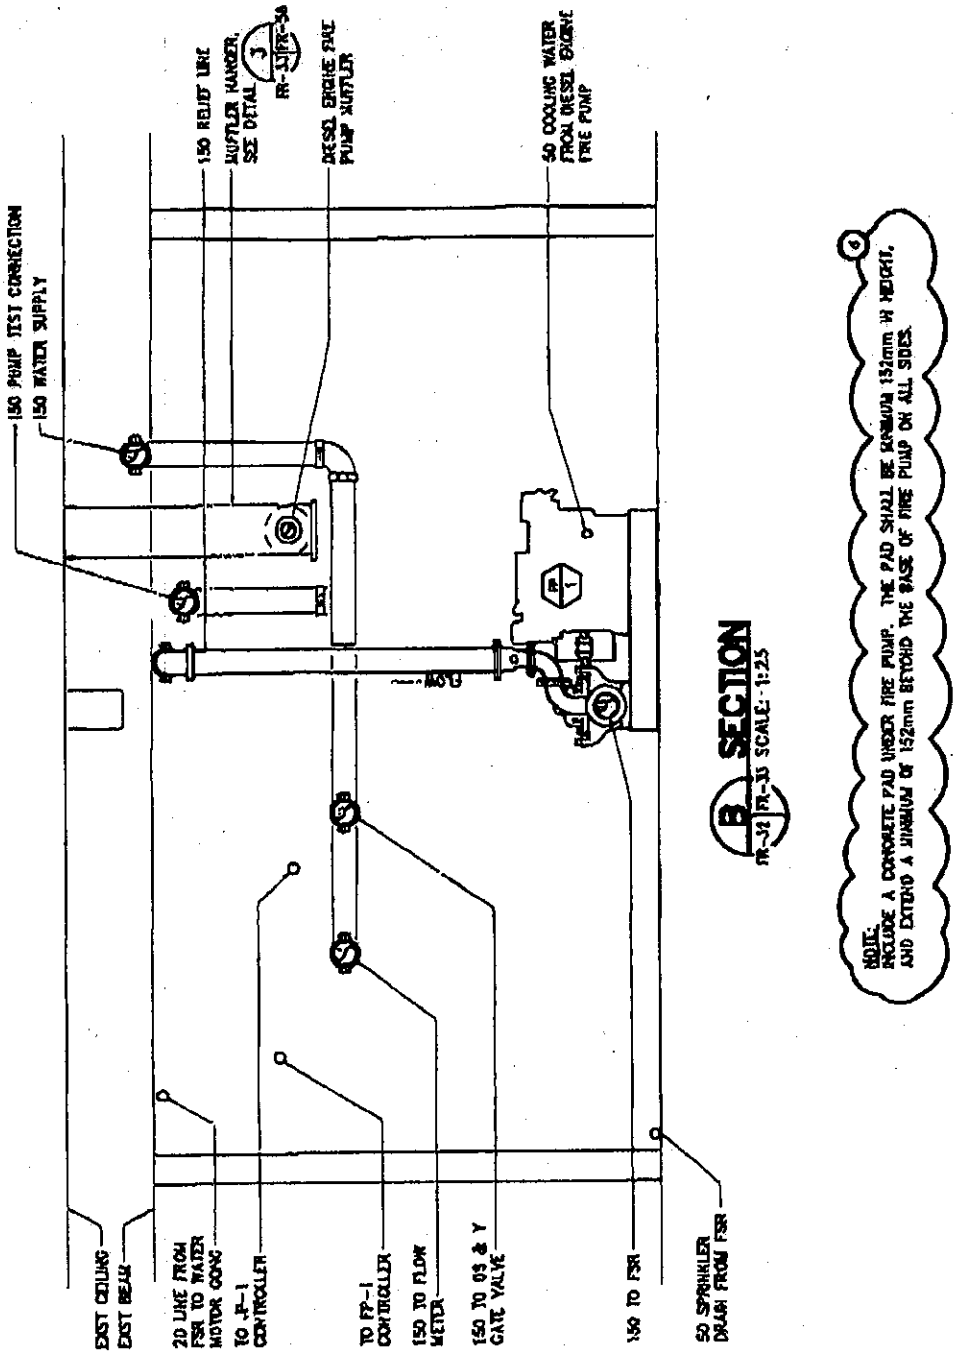

FY02 MCA PN55038 WBR AVIATION BRIGADE COMPLEX PH6A3 WHEELER ARMY AIRFIELD, OAHU, HAWAII			
DRAWING NO.	SHEET NO.	RING NO.	SKETCH NO.
141 85 03	FR-33	260	9

US Army Corps of Engineers